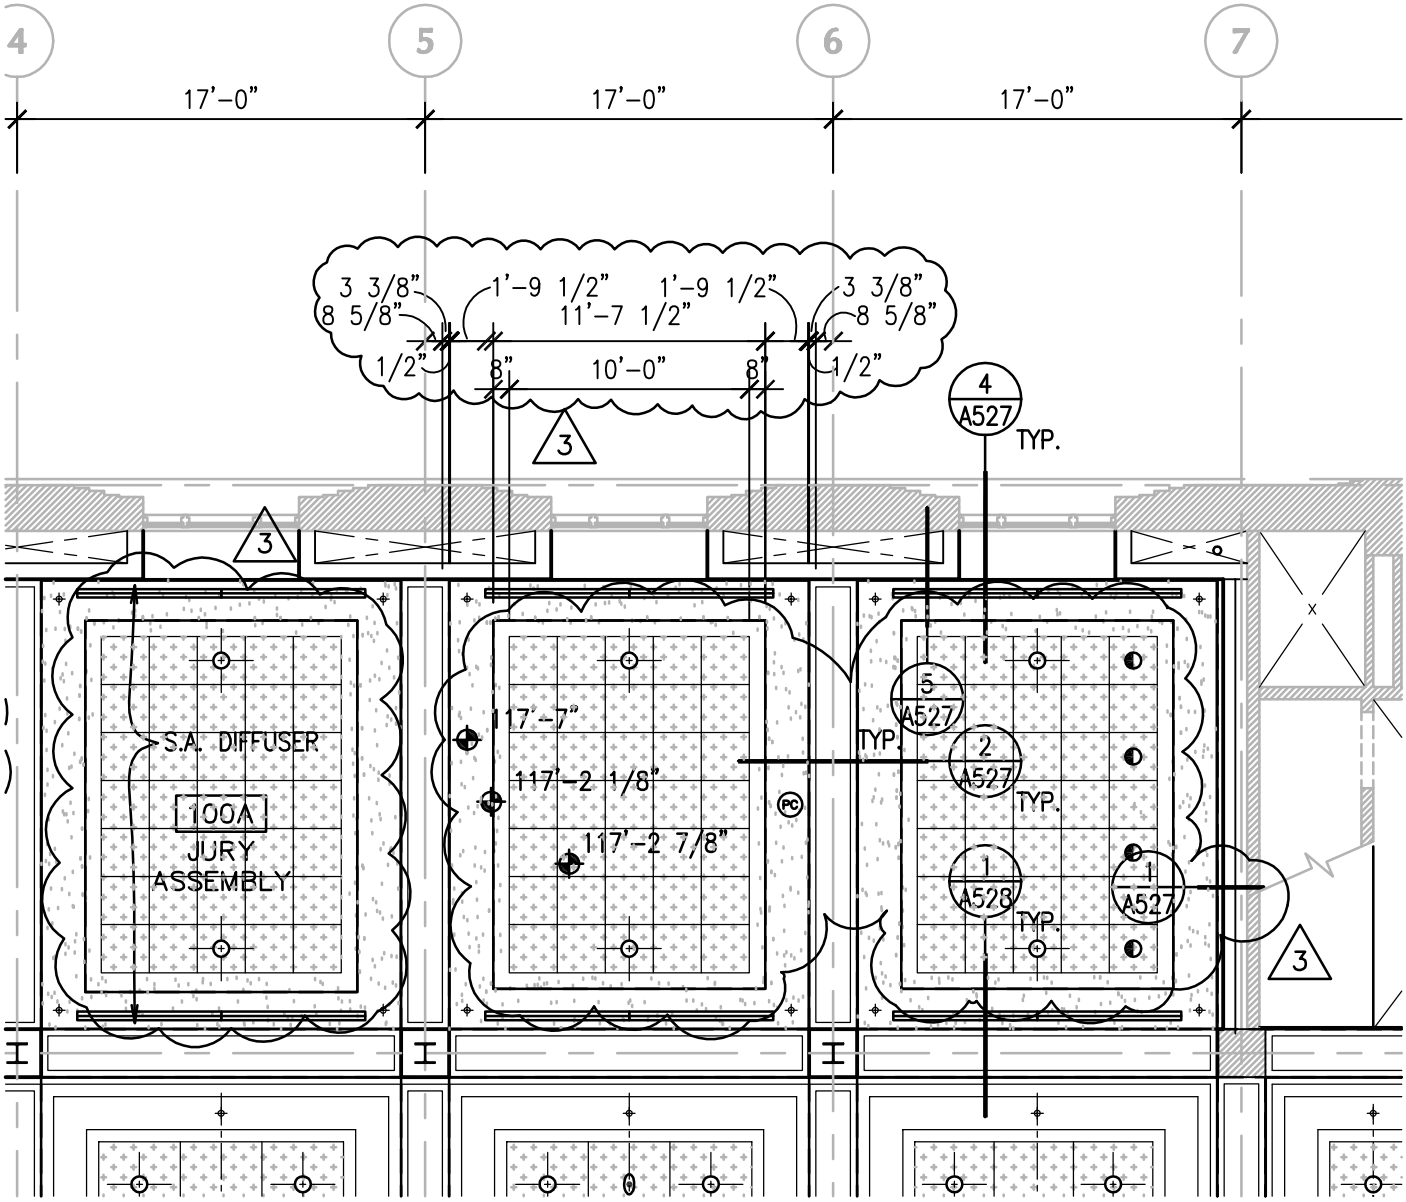

ATTACHMENT 3

COURTHOUSE RENOVATION
IIA23000
131 East 4th Street, Davenport, Iowa

GSA Heartland Region
U.S. Courts Southern District of Iowa

Downing Architects, PC
in association with The Durrant Group, Inc

Final CD1-PH1 Construction Documents, Amendment #3

July 10, 2003

Drawing Title: IST FLR MEZZ CEILING PLAN
Drawing No.: A_110
Drawning Scale: 1/8"=1'-0"
Drawn By: NB