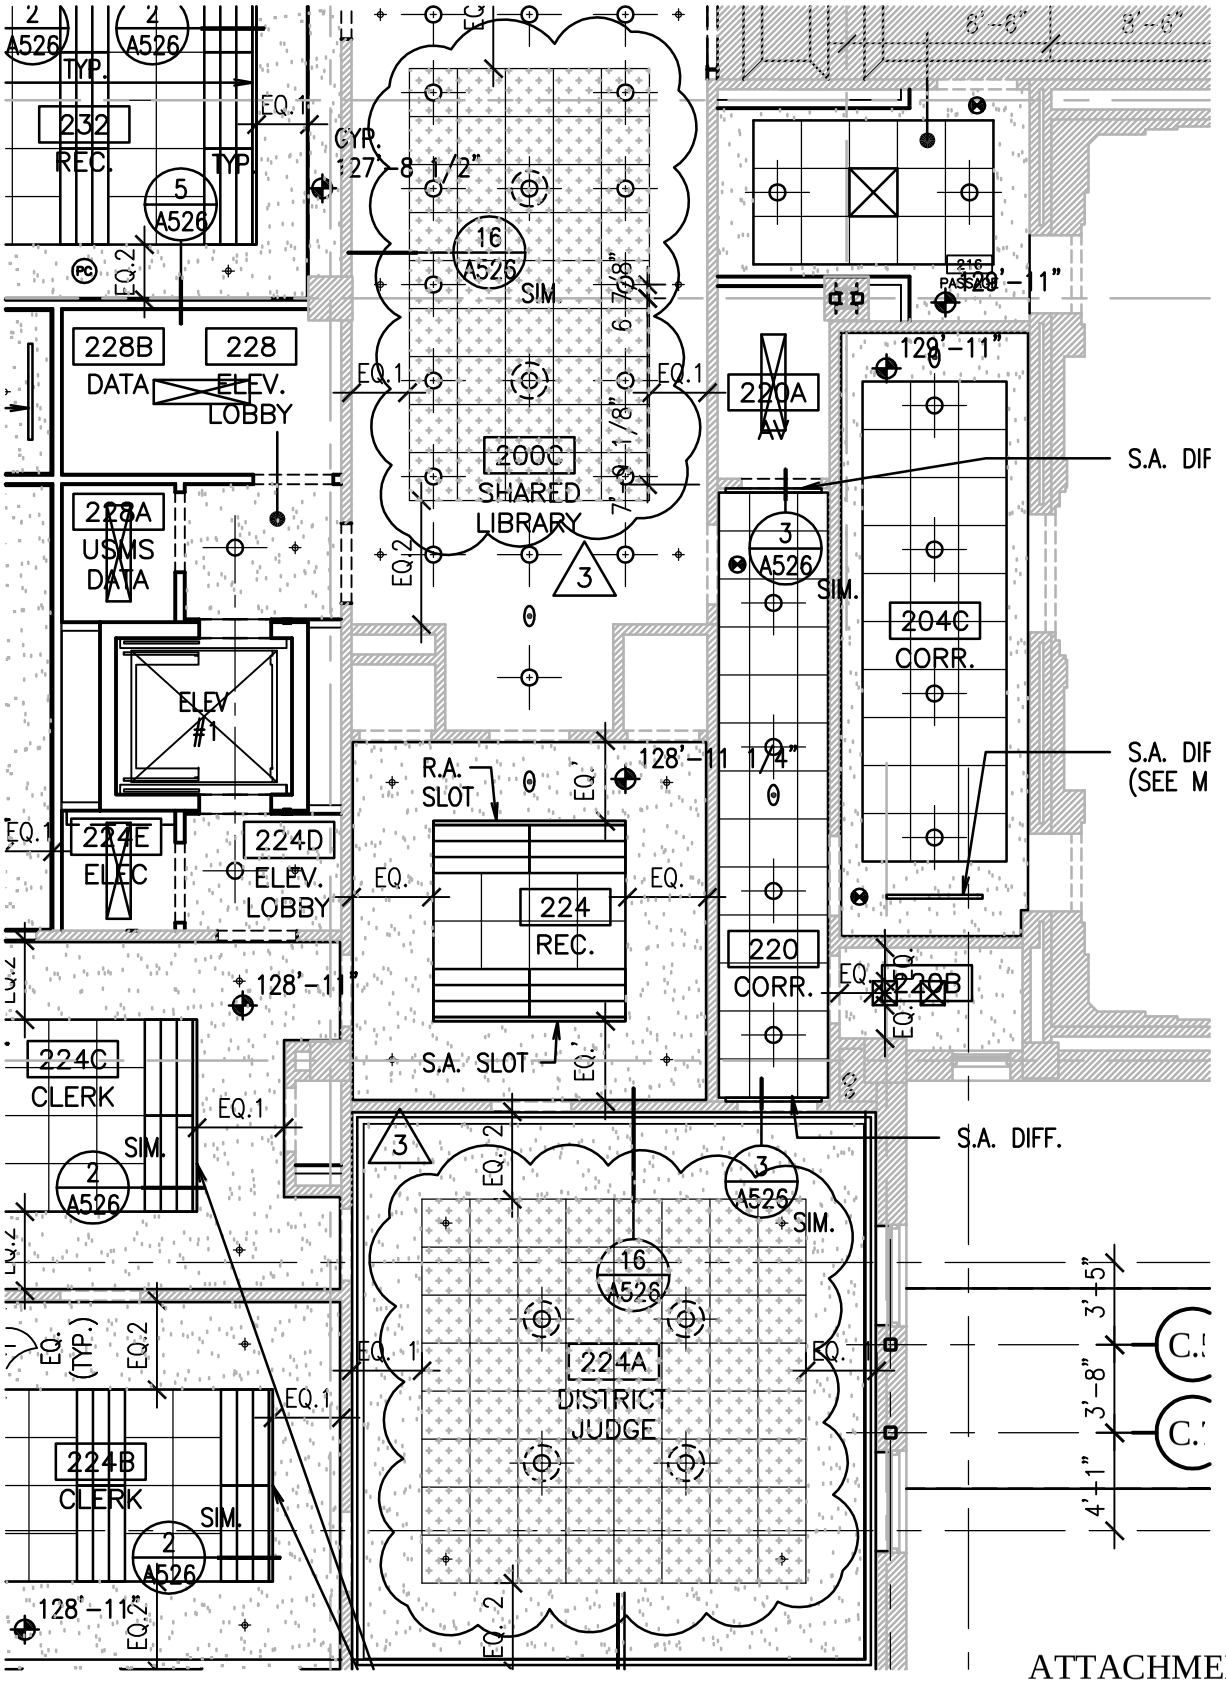

ATTACHMENT 4

COURTHOUSE RENOVATION
IIA23000
131 East 4th Street, Davenport, Iowa

GSA Heartland Region
U.S. Courts Southern District of Iowa

Downing Architects, PC
in association with The Durrant Group, Inc

Final CD1-PH1 Construction Documents, Amendment #3

July 10, 2003

Drawing Title:	2ND FLR CEILING PLAN
Drawing No.:	A_111
Drawning Scale:	1/8"=1'-0"
Drawn By:	NB