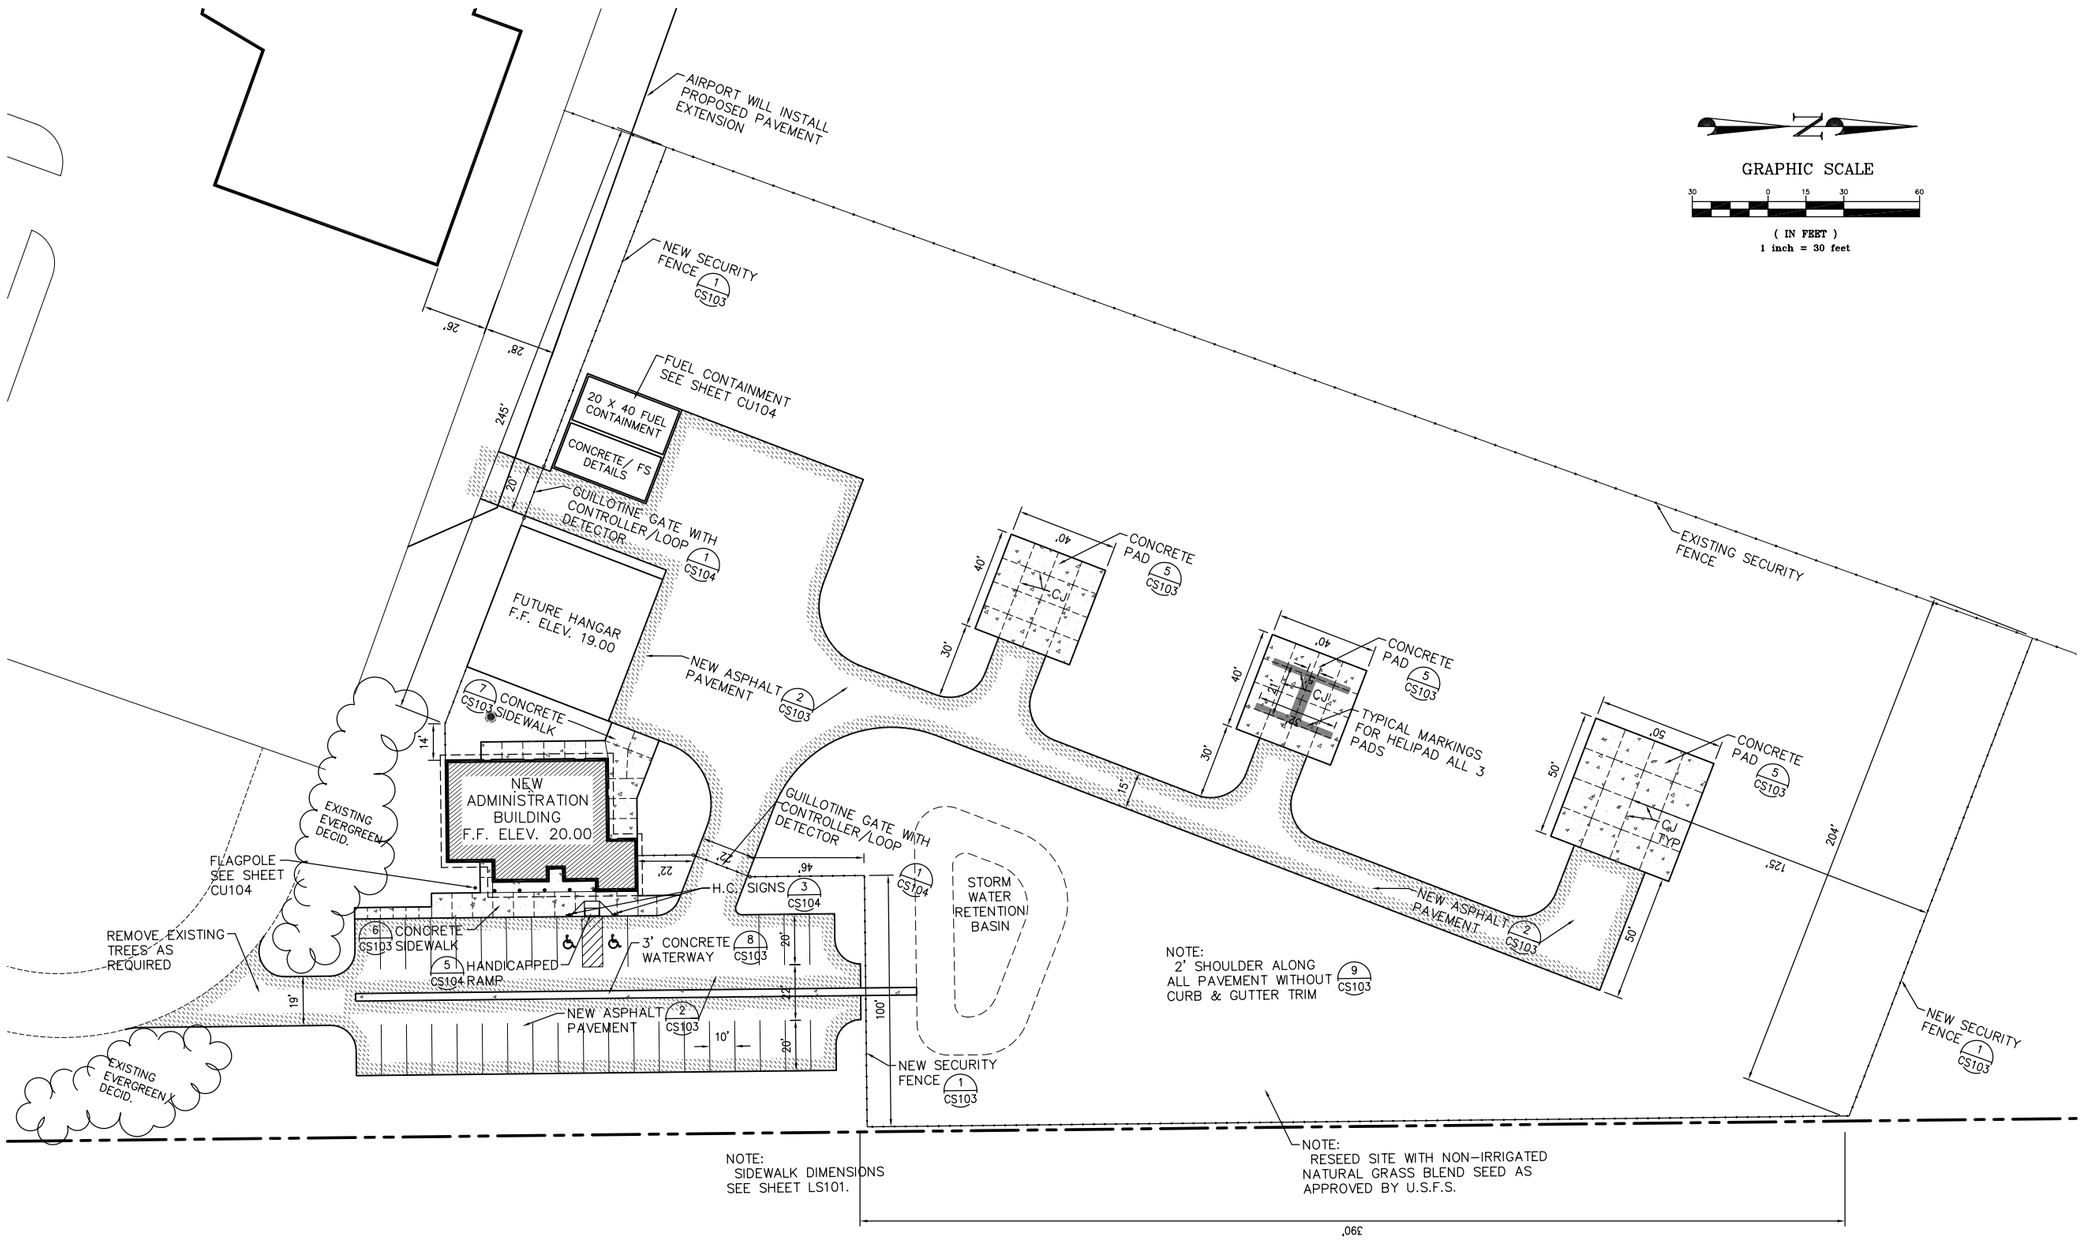

100% SUBMITTAL
MAY 29, 2003

Case, Lowe & Hart, Inc. • 2404 Washington Blvd
Suite 800 • Ogden, Utah • 84401-2390
801.399.5821 • Fax 801.399.0728 • www.clhae.com

CLH ARCHITECTS • ENGINEERS

U.S. DEPARTMENT OF AGRICULTURE
FOREST SERVICE
INTERMOUNTAIN REGION 4 ENGINEERING

DESIGN	BY: CMK	
	CHECK:	
DRAWING	BY: CKP	
	CHECK:	
APPROVED:		DATE :

JACKSON HELIBASE
OPERATIONS BUILDING

SITE PAVING PLAN

PROJECT No. 508
DRAWING CS101
SHEET 2 OF 45

FILE NAME & EXTENSION